


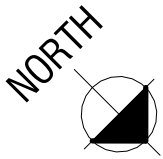


1

EXISTING GROUND FLOOR PLAN

1 : 50



Client:			
Project name:			
Project Address:			
Drawing Title:			
File Name:			Issued: April 2026
Project No:	Dwg No:	Rev:	
Drawn by:	Scale:	Status:	

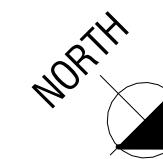

Client:			
Project name:			
Project Address:			
Drawing Title:			
File Name:			Issued: April 2026
Project No:		Dwg No:	Rev:
Drawn by:		Scale:	Status:



2

NORTH WEST ELEVATION
1 : 50



1

NORTH EAST ELEVATION
1 : 50

Client:			
Project name:			
Project Address:			
Drawing Title:			
File Name:			Issued:April 2026
Project No:	Dwg No:	Rev:	
Drawn by:	Scale:	Status:	





1 SOUTH EAST ELEVATION
1 : 50




2 SOUTH WEST ELEVATION
1 : 50


Client:			
Project Name:			
Project Address:			
Drawing Title:			
File Name:			Issued: April 2026
Project No:	Dwg No:	Rev:	
Drawn by:	Scale:	Status:	

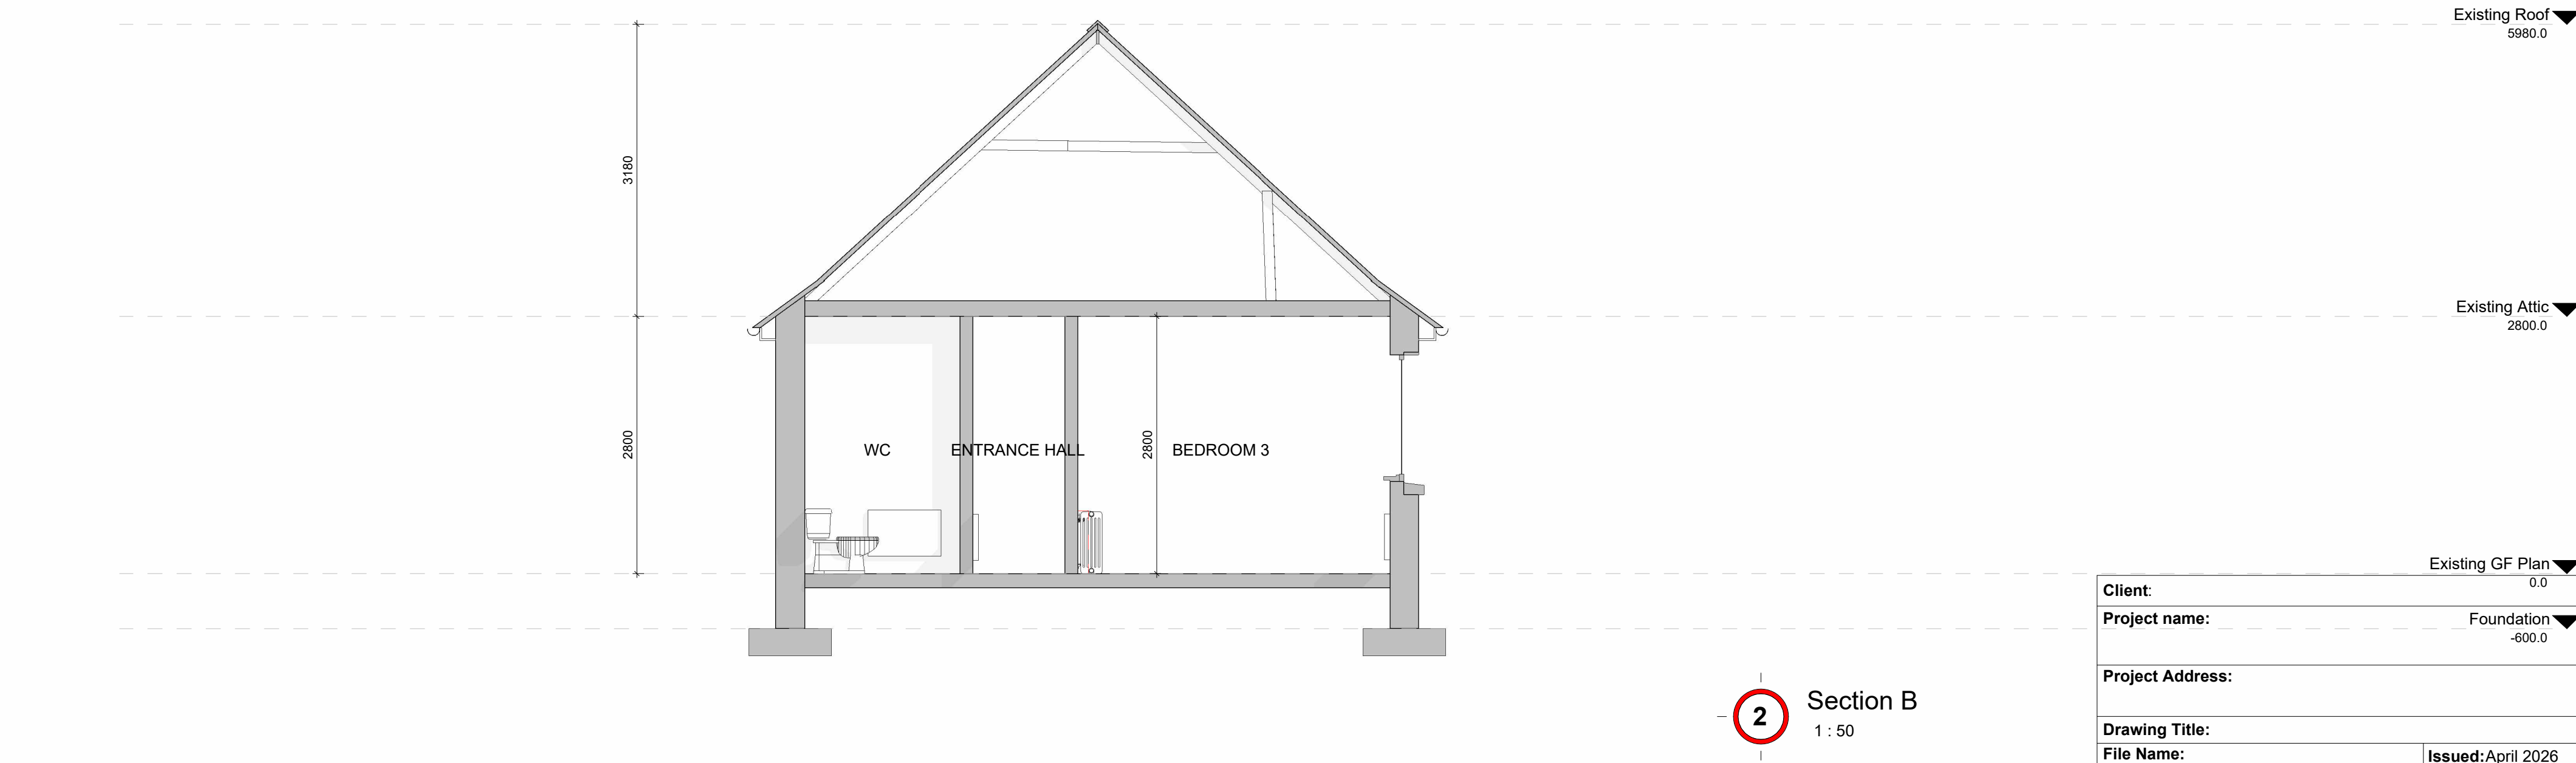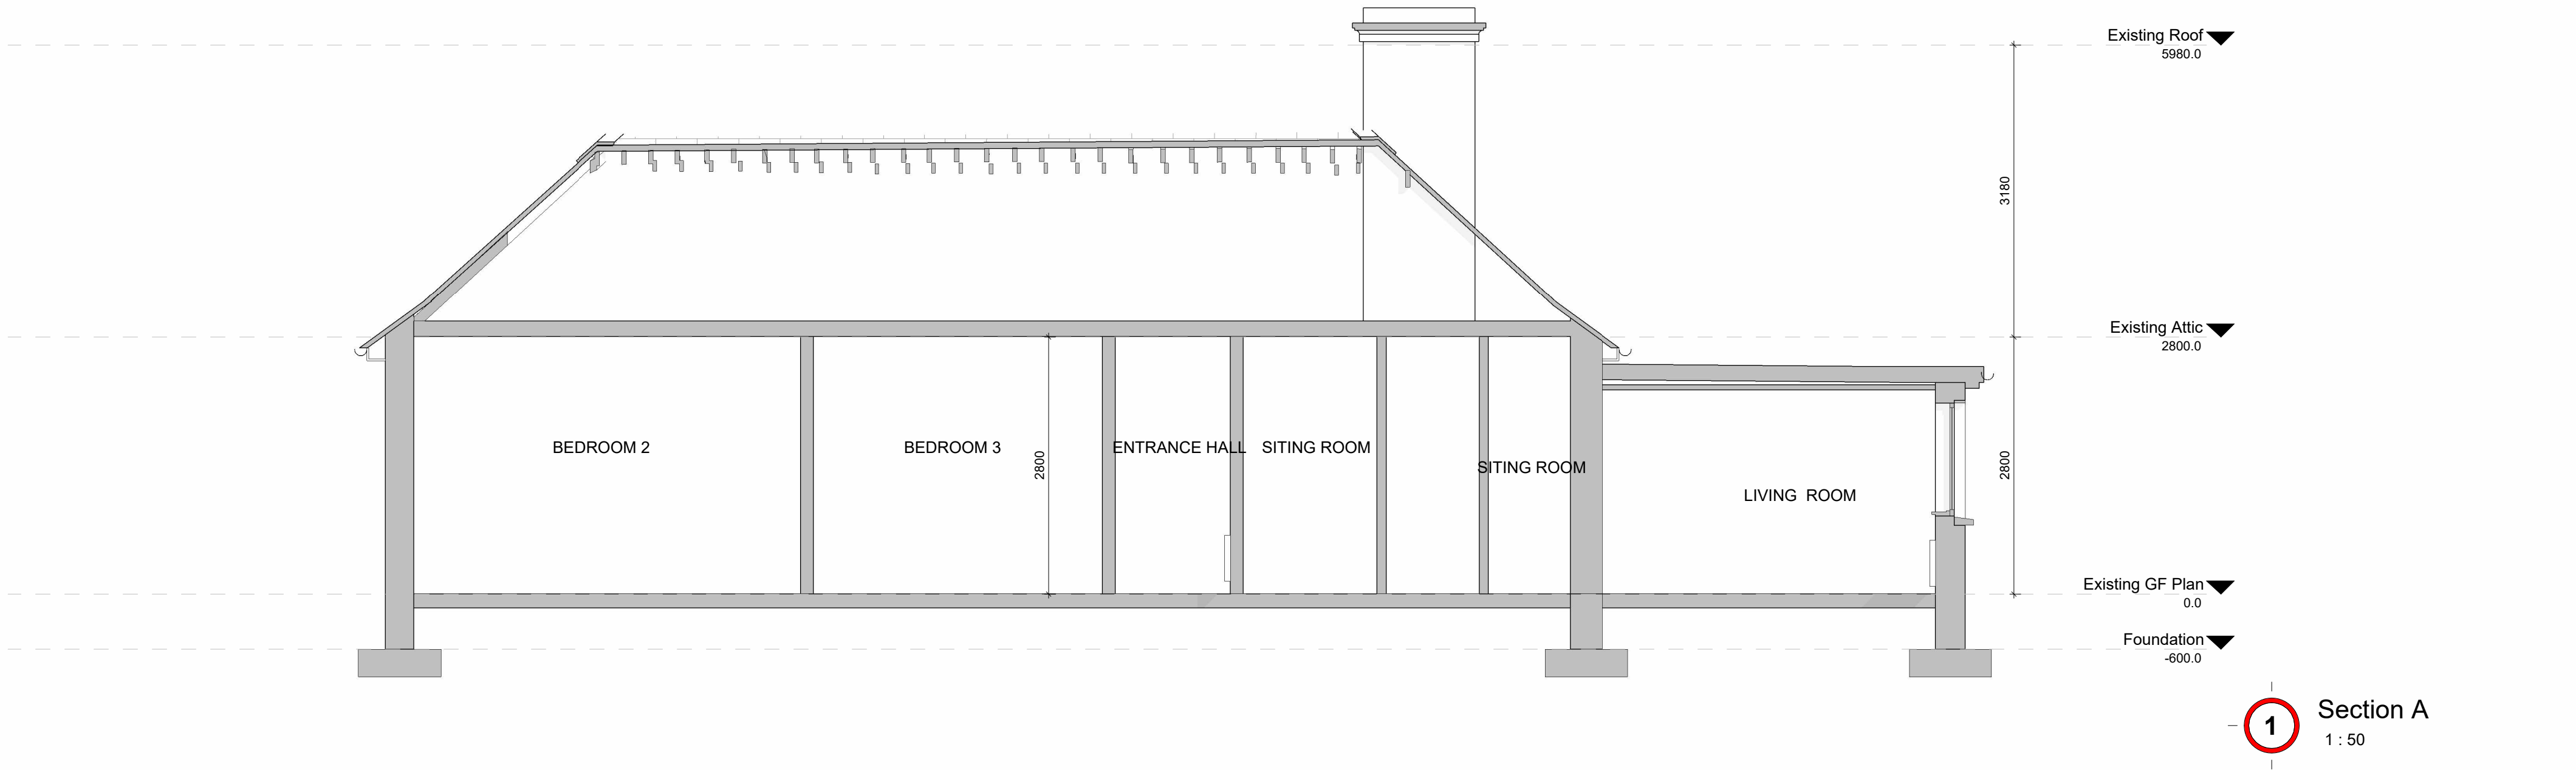


Client:			Existing GF Plan ▼ 0.0		
Project name:			Foundation ▼ -600.0		
Project Address:					
Drawing Title:					
File Name:				Issued: April 2026	
Project No:		Dwg No:		Rev:	
Drawn by:		Scale:		Status:	

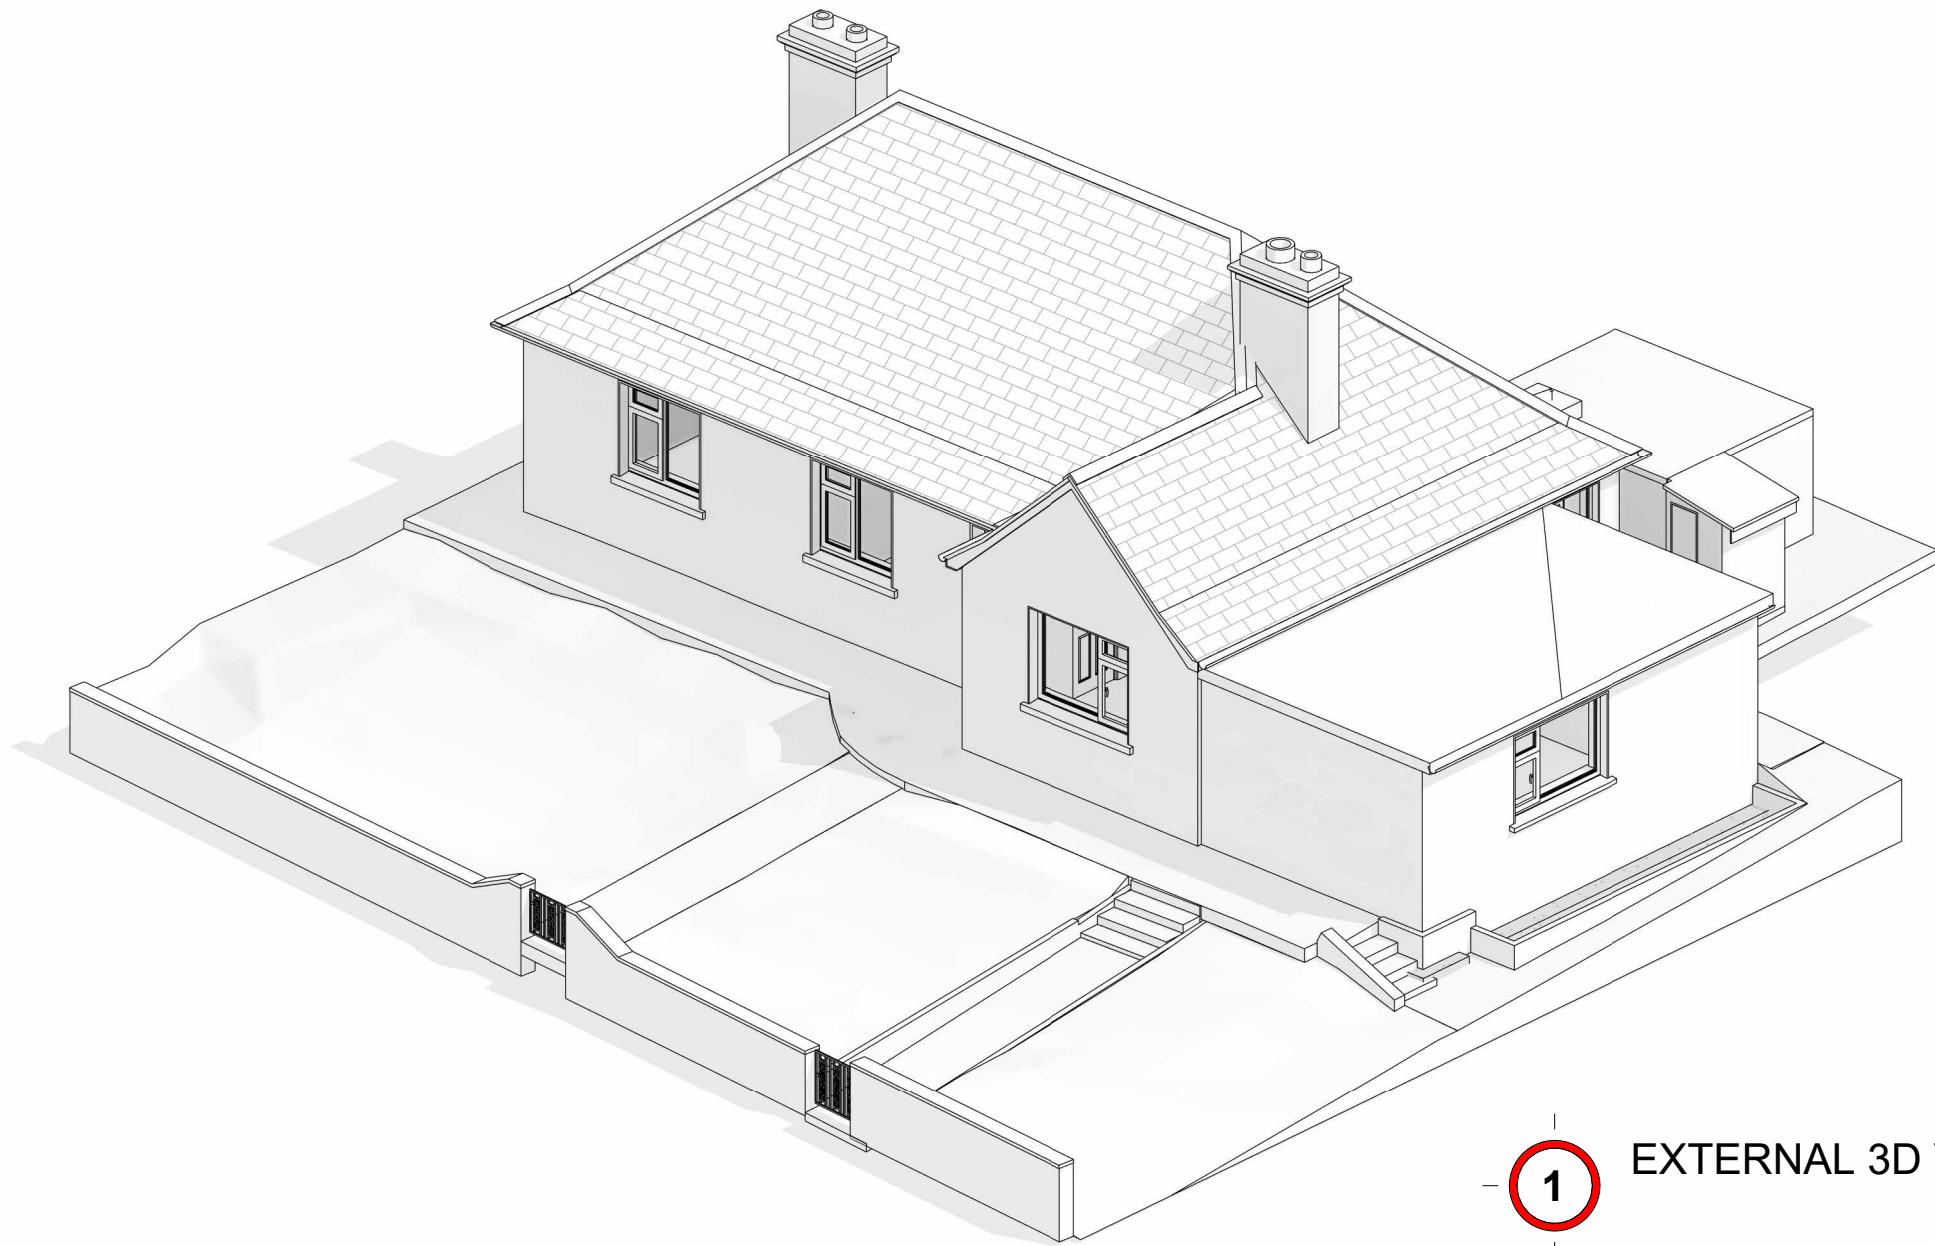


1 EXTERNAL 3D VIEW 01

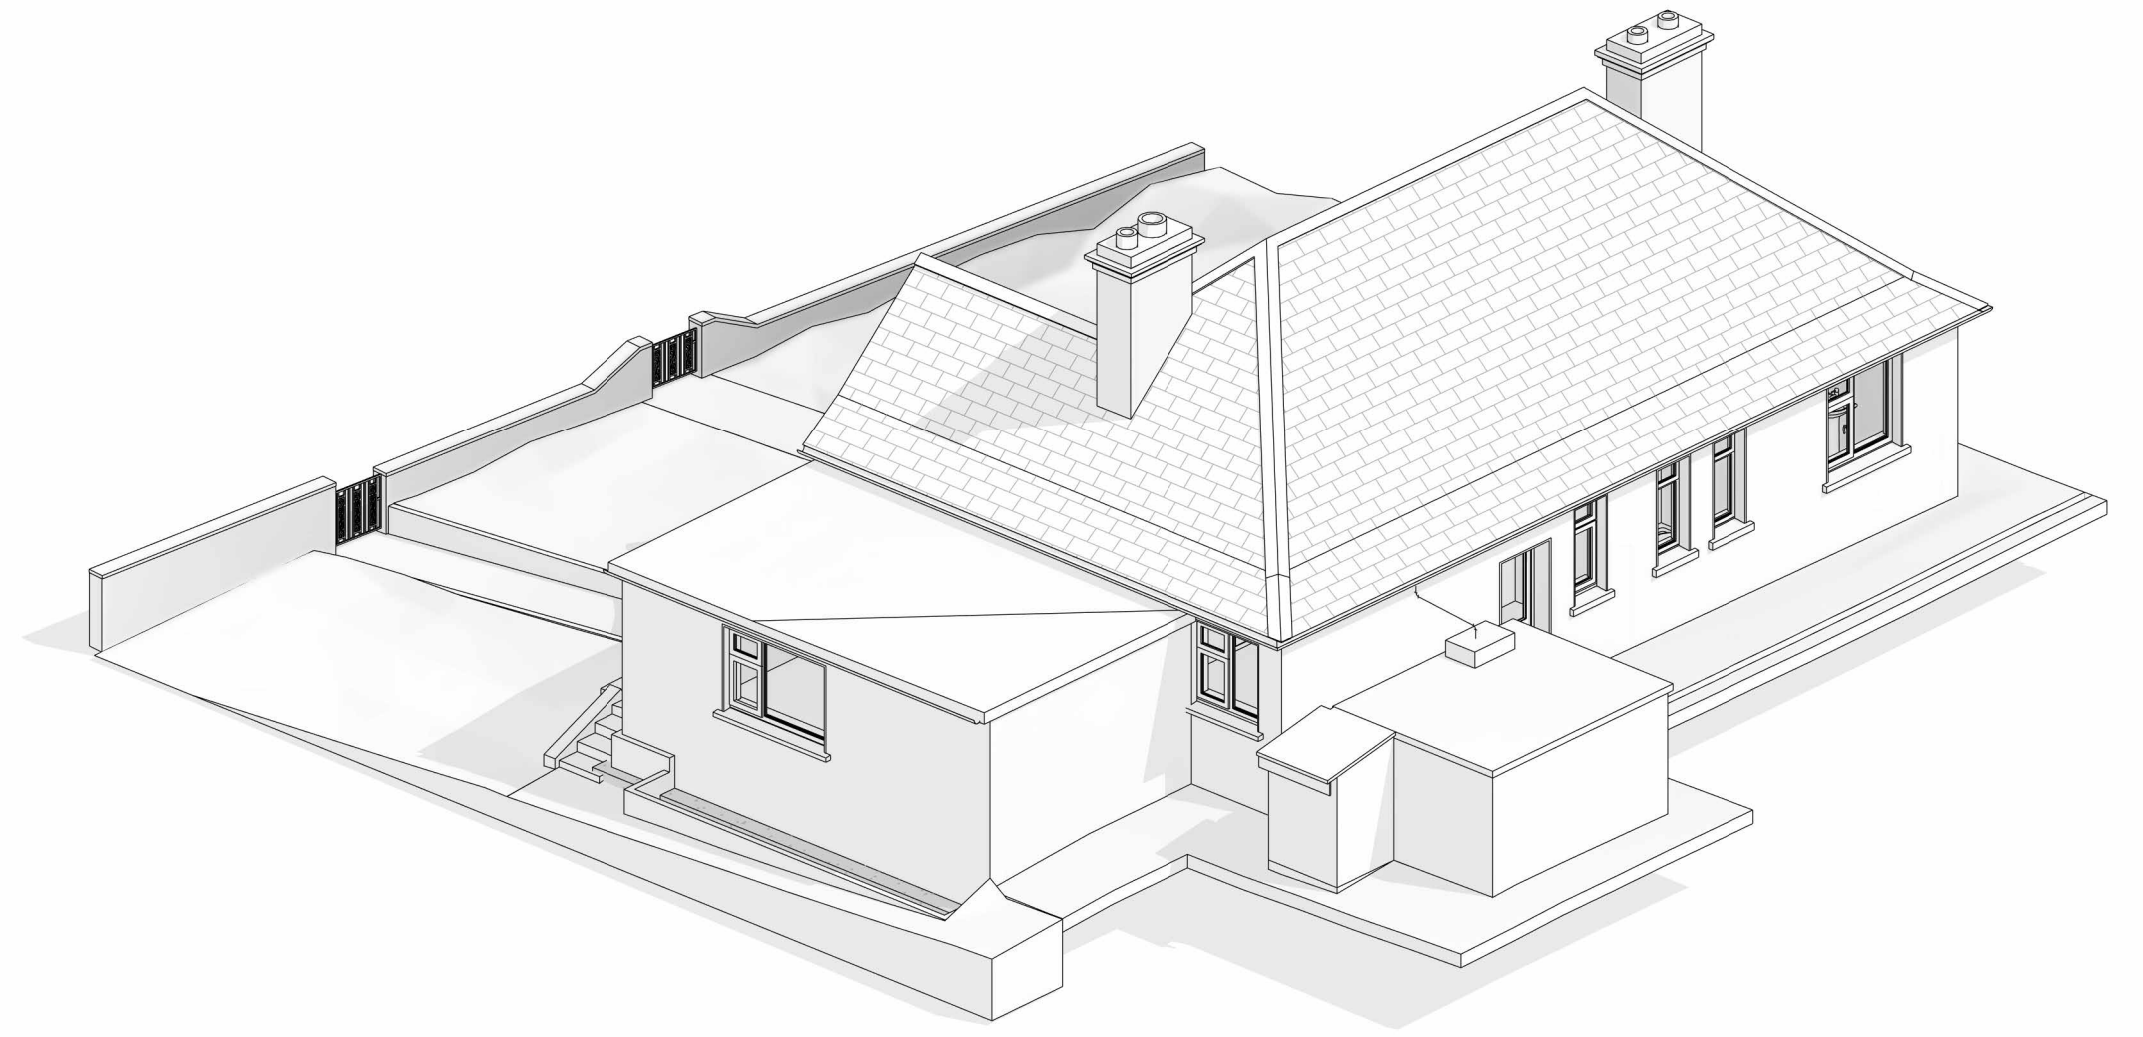

2 EXTERNAL 3D VIEW 02

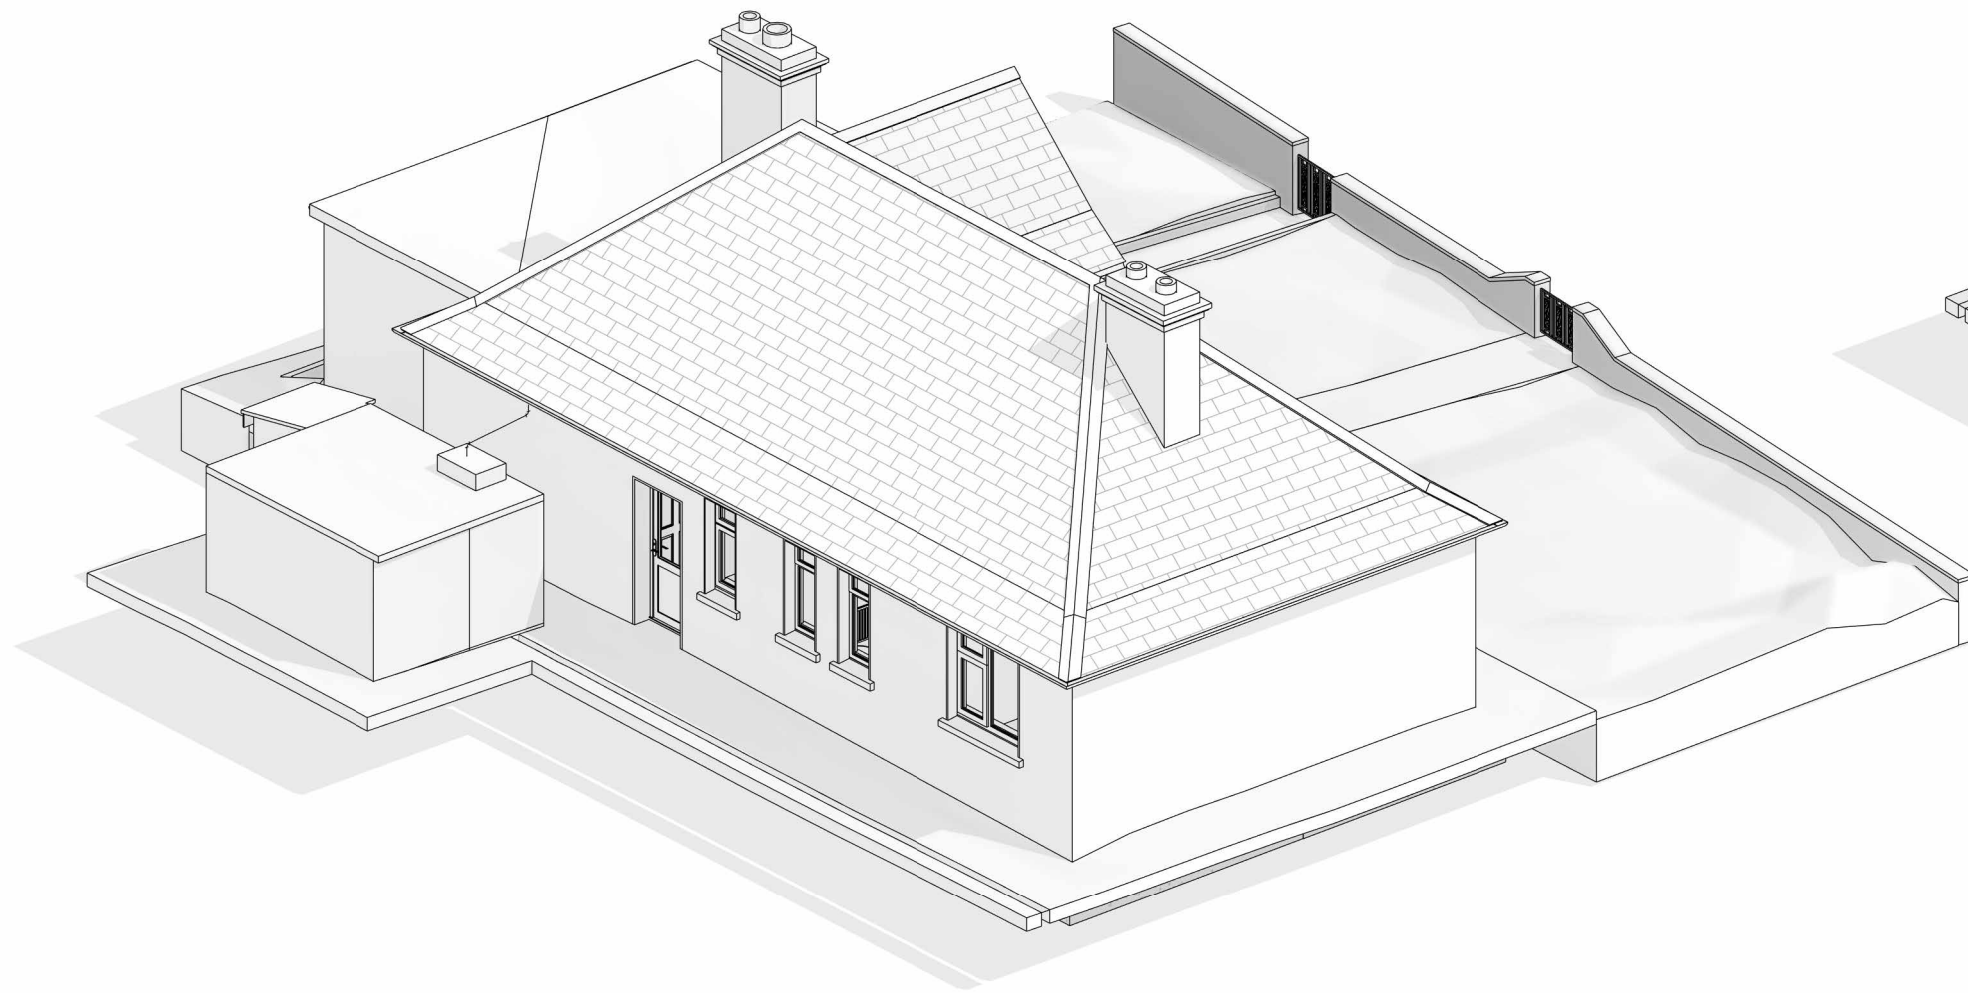


3 EXTERNAL 3D VIEW 03

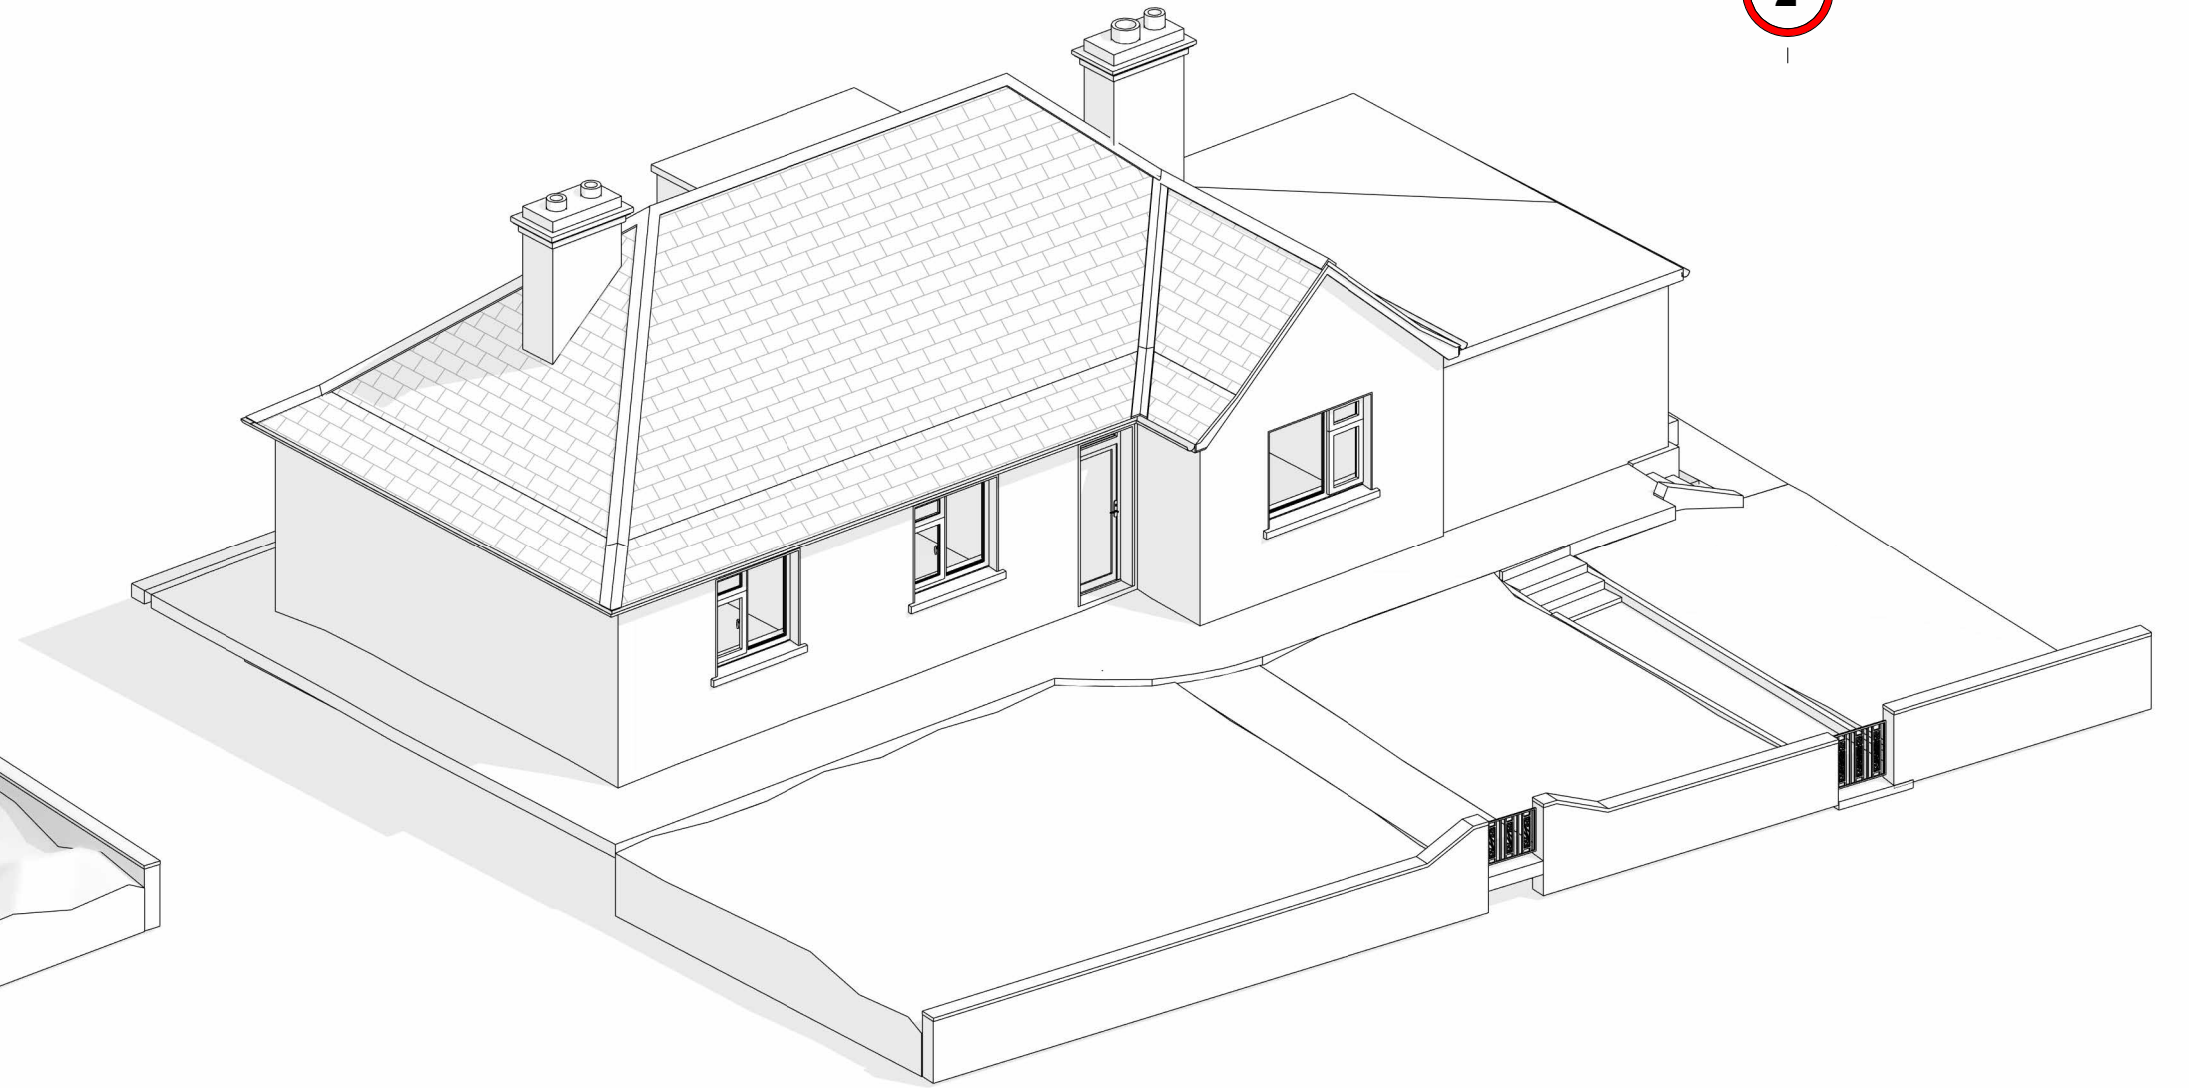

4 EXTERNAL 3D VIEW 04

Client:		
Project name:		
Project Address:		
Drawing Title:		
File Name:		Issued: April 2026
Project No:	Dwg No:	Rev:
Drawn by:	Scale:	Status:

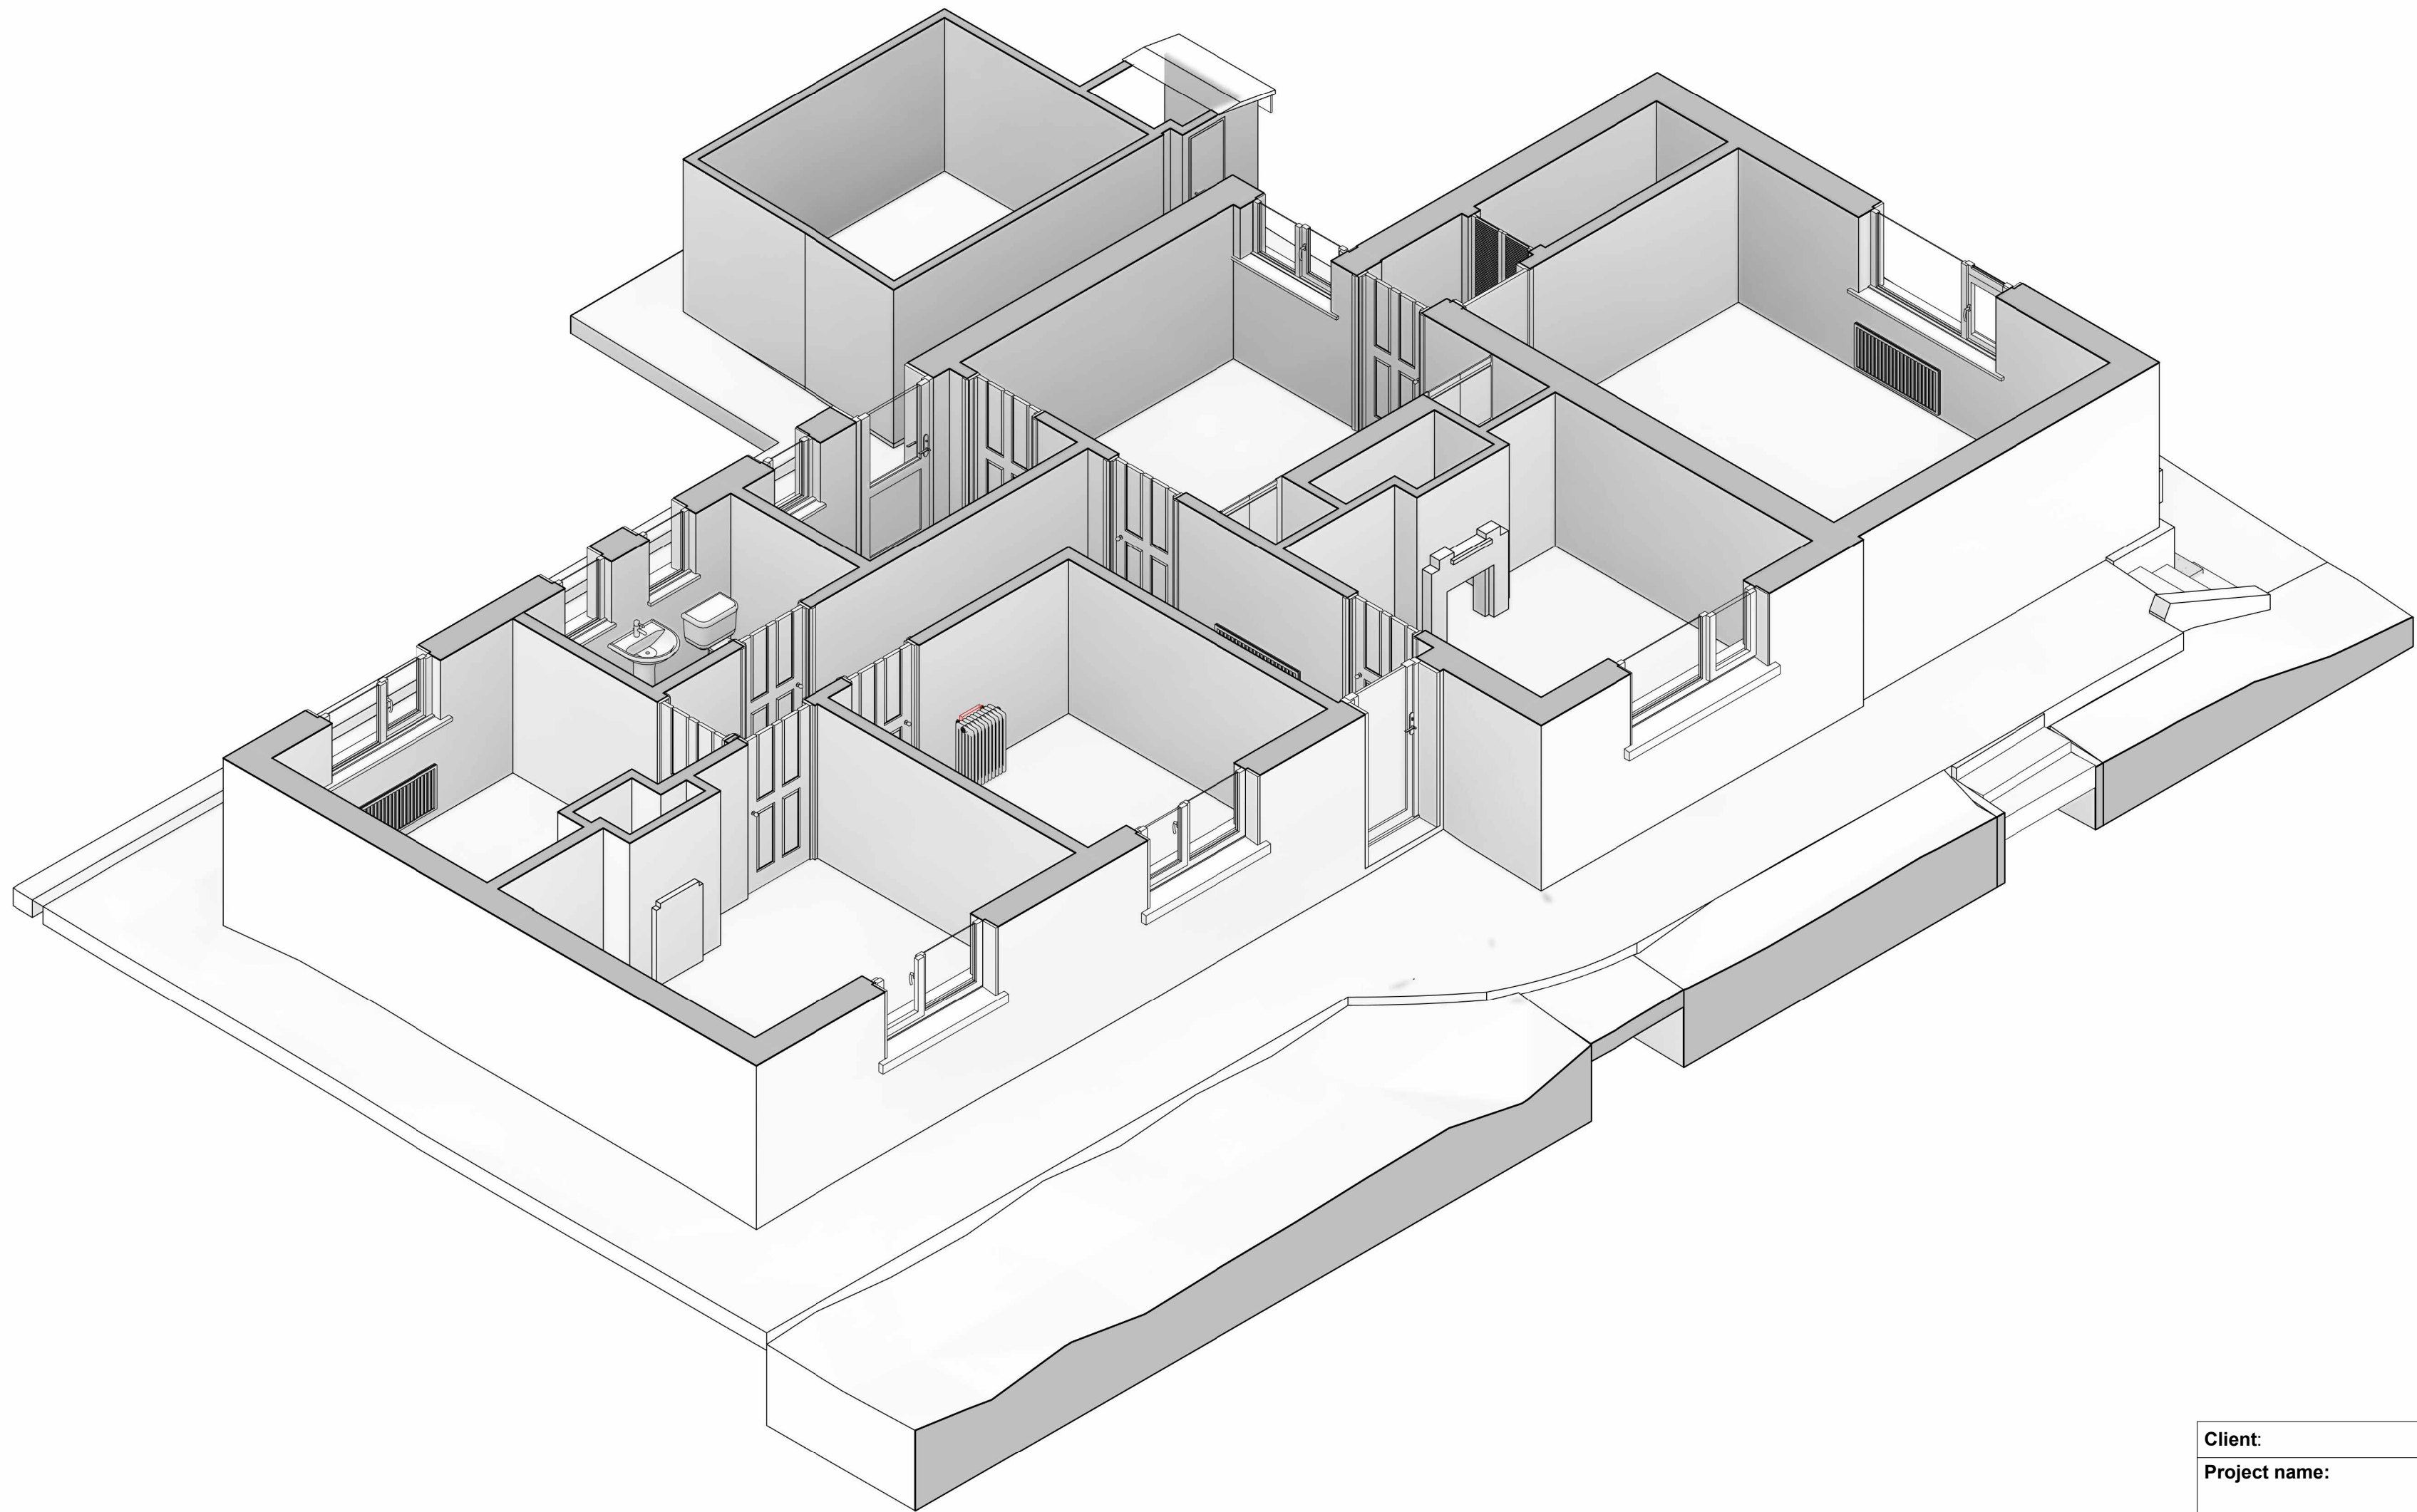

1 3D AXO VIEW

Client:			
Project name:			
Project Address:			
Drawing Title:			
File Name:			Issued: April 2026
Project No:	Dwg No:	Rev:	
Drawn by:	Scale:	Status:	